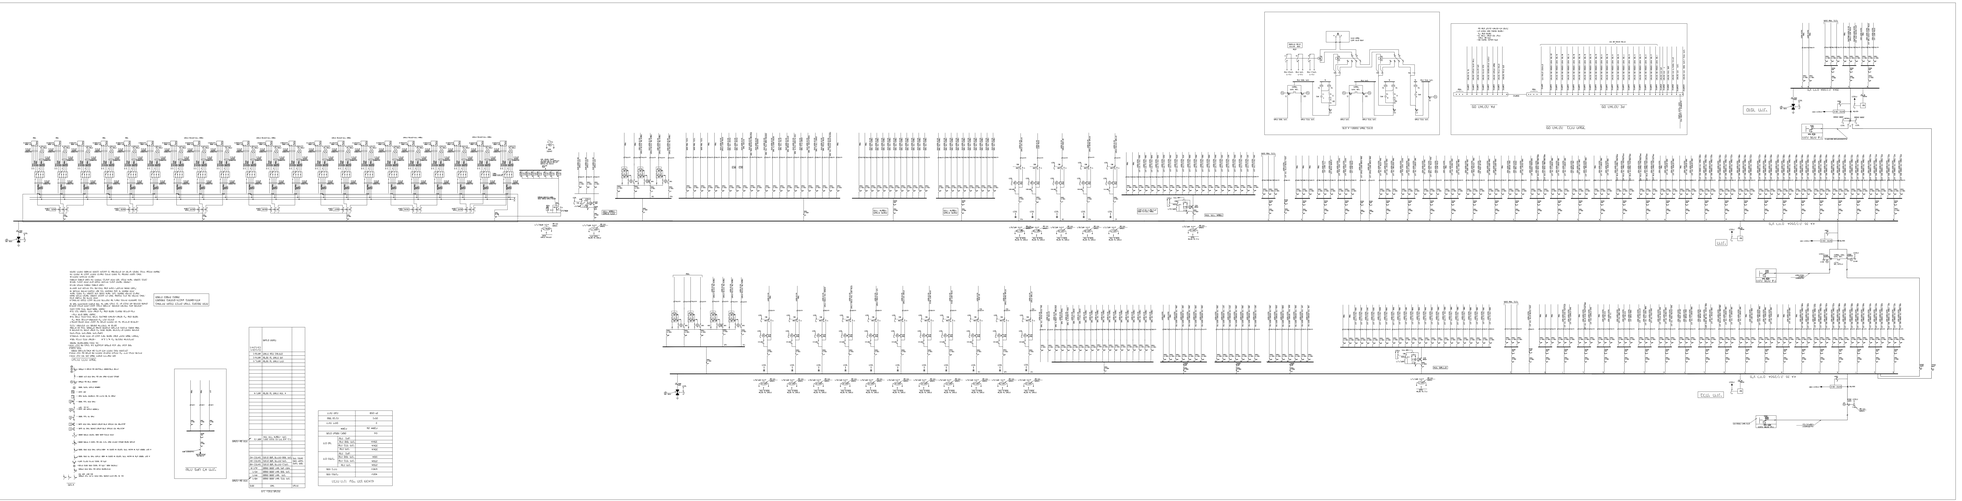
CLEARING SUBSTATION
CLAYLAKE
TRANSFORMER
SINGLE LINE DIAGRAM
SUBSTATION
TRANSFORMER
SUBSTATION
TRANSFORMER
SUBSTATION
TRANSFORMER